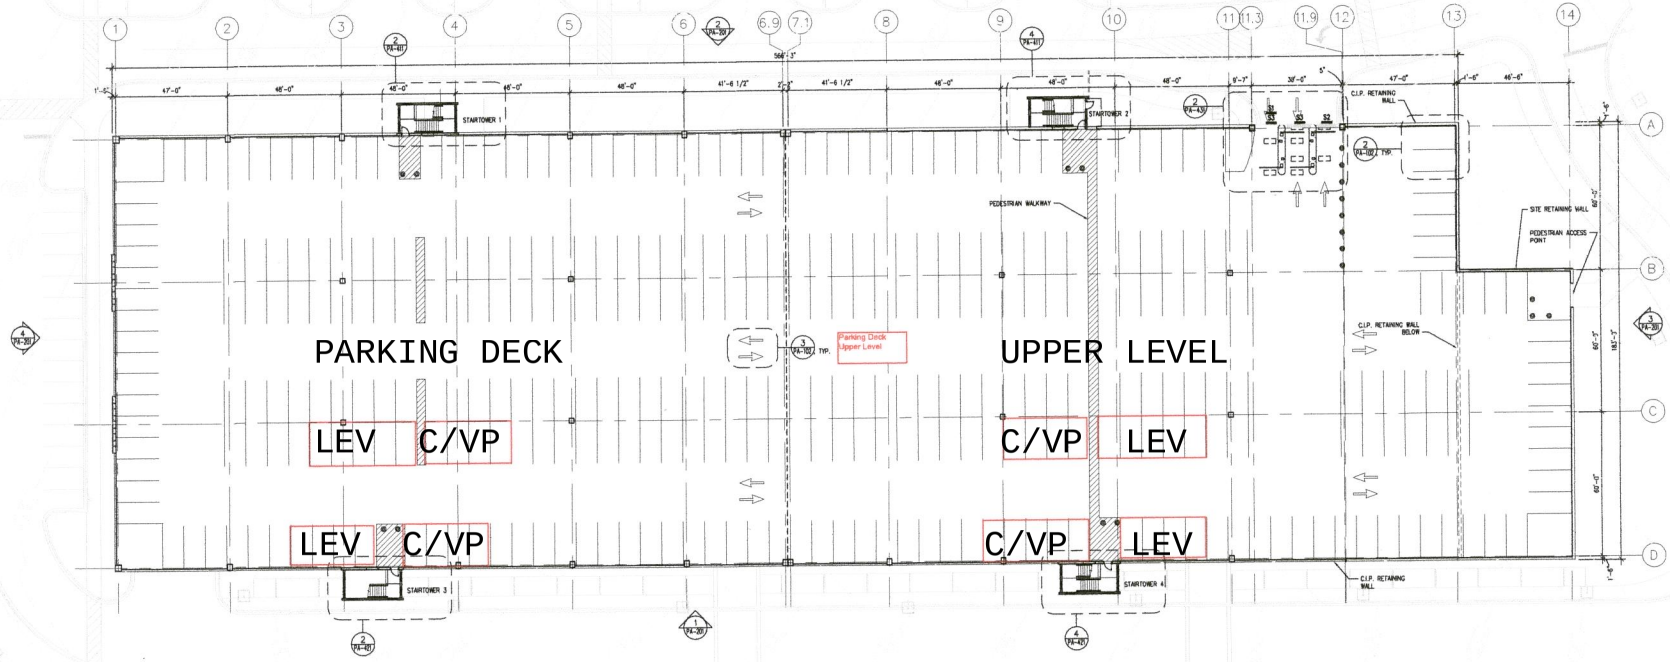

NOTE:

Low Emitting Vehicle (LEV), 18 SPACES

Car/Van Pool (C/VP), 17 SPACES

1 PA-102 TOP TIER ARCHITECTURAL PLAN
SCALE: 1" = 20'-0"

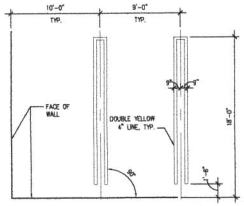

2 PA-102 TYPICAL STRIPING DETAIL
SCALE: 3/16" = 1'-0"

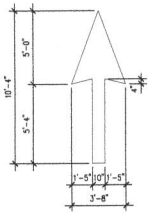

3 PA-102 TYPICAL FLOOR ARROW DETAIL
SCALE: 1/4" = 1'-0"

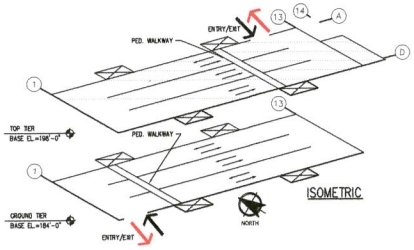

ISOMETRIC

☐Interim ☐Final ■Design Complete

ISSUED: 23 June 2009

US Army Corps of Engineers
Baltimore District

U.S. ARMY ENGINEER DISTRICT, BALTIMORE
CORPS OF ENGINEERS
BALTIMORE, MARYLAND

Designed for: TMA
Date: 5-28-09
Drawn by: Checked by: Date: Reviewed by:
Submitted by:
Rev.
Drawing code: Pa-pa-102
File name: Pa1.dwg
Scale: 1 to 1

FORT MEADE, MARYLAND
DISA - DEFENSE INFORMATION SYSTEMS AGENCY
HEADQUARTERS FACILITY
PARKING GARAGE
TOP TIER ARCH. PLAN

Sheet Reference Number:
PA-102
Plate: XXX

TIME: 10/28/2005 10:44:58 AM File Path